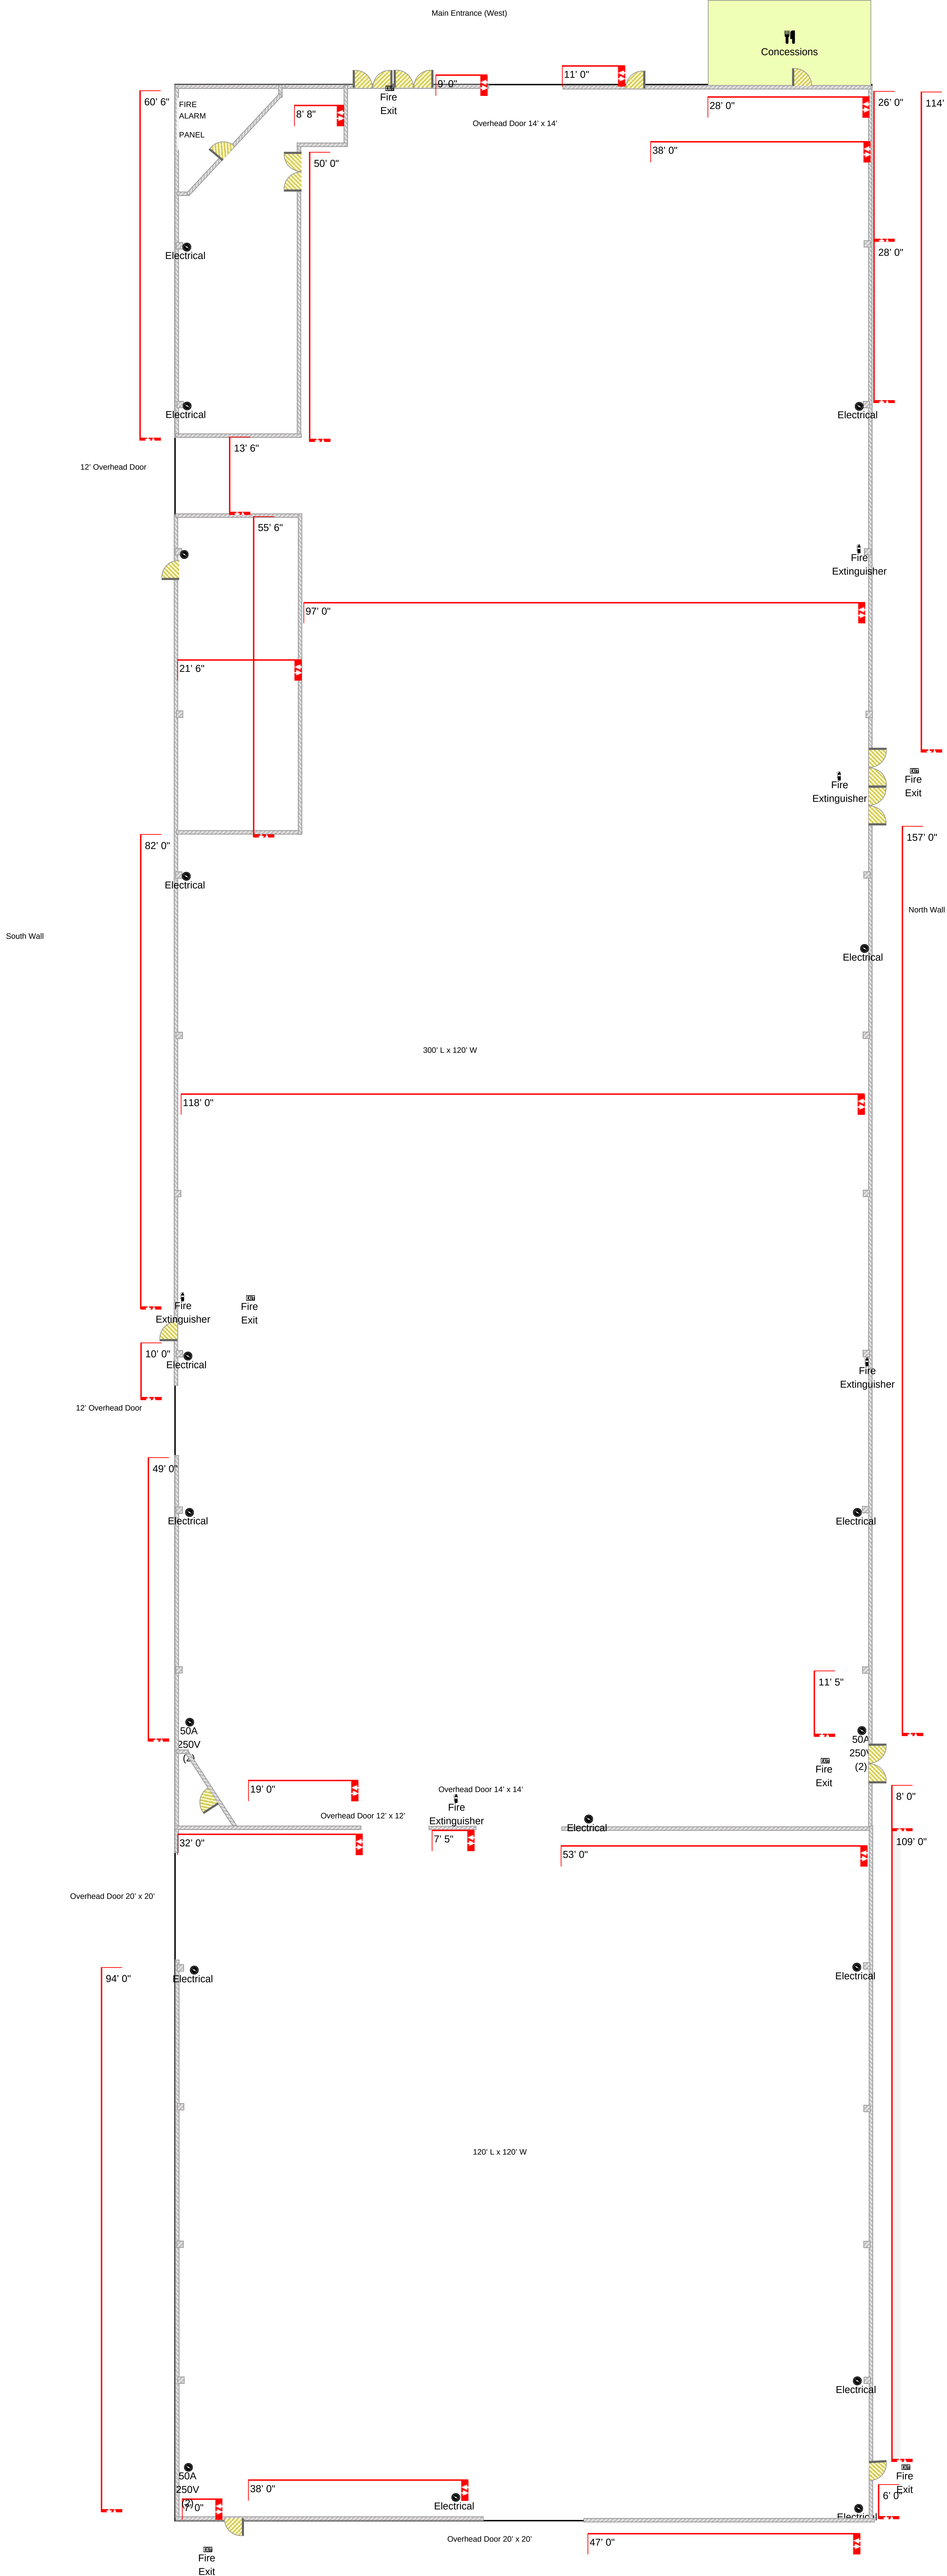
Main Entrance (West)
Concessions
Fire Exit
9' 0"
11' 0"
Overhead Door 14' x 14'
60' 6"
FIRE ALARM PANEL
8' 8"
28' 0"
26' 0"
114' 0"
38' 0"
50' 0"
Electrical
28' 0"
Electrical
Electrical
13' 6"
12' Overhead Door
55' 6"
Fire Extinguisher
97' 0"
21' 6"
Fire Extinguisher
Fire Exit
82' 0"
157' 0"
Electrical
North Wall
South Wall
Electrical
300' L x 120' W
118' 0"
Fire Extinguisher
Fire Exit
10' 0"
Electrical
Fire Extinguisher
12' Overhead Door
49' 0"
Electrical
Electrical
11' 5"
50A 250V (2)
50A 250V (2)
Fire Exit
19' 0"
Overhead Door 14' x 14'
Overhead Door 12' x 12'
Fire Extinguisher
Electrical
8' 0"
7' 5"
32' 0"
53' 0"
109' 0"
Overhead Door 20' x 20'
94' 0"
Electrical
Electrical
120' L x 120' W
Electrical
50A 250V (2)
38' 0"
Electrical
Fire Exit
7' 0"
6' 0"
Overhead Door 20' x 20'
47' 0"
Fire Exit